THIS DRAWING IS NOT FOR CONSTRUCTION.
DIMENSIONS ARE APPROXIMATE.

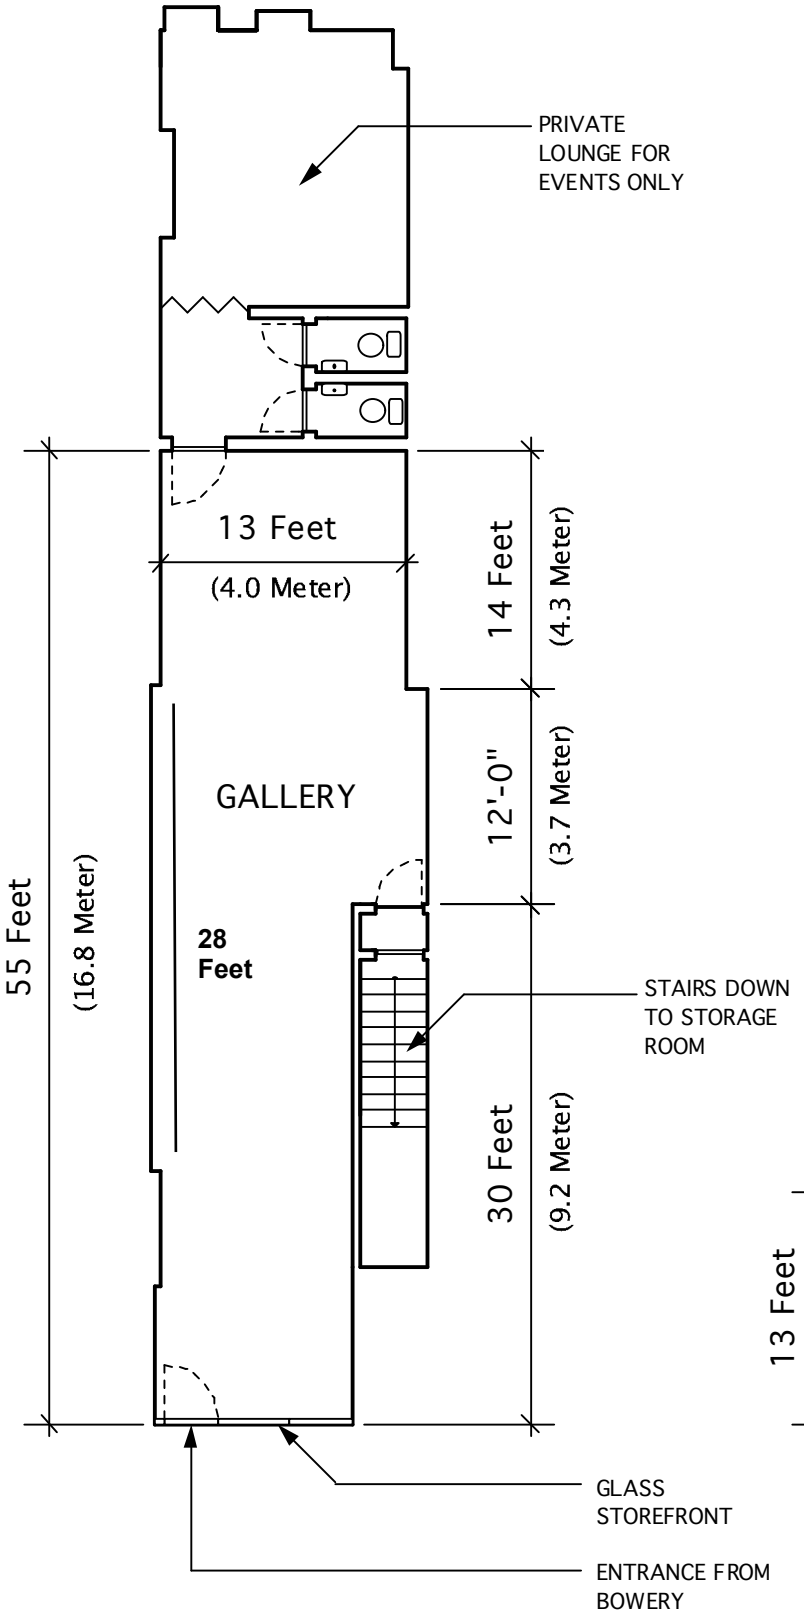

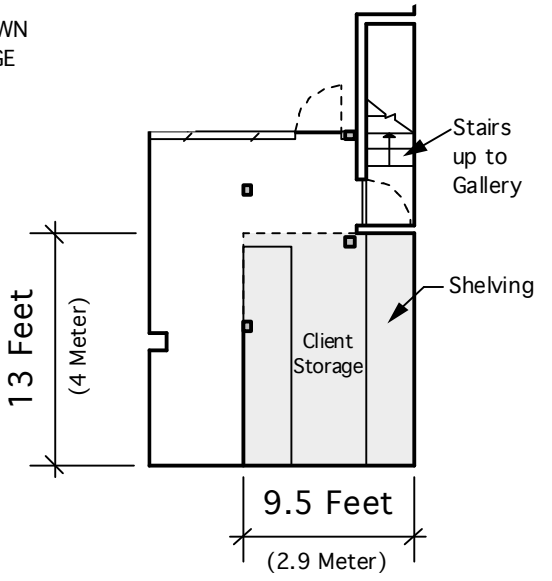

Basement
Storage Area

PARASOL @ BOWERY
PARASOL PROJECTS